Vertical substructure	V-UK_07.3
Lintel section with Argeton tile plate	08/2019

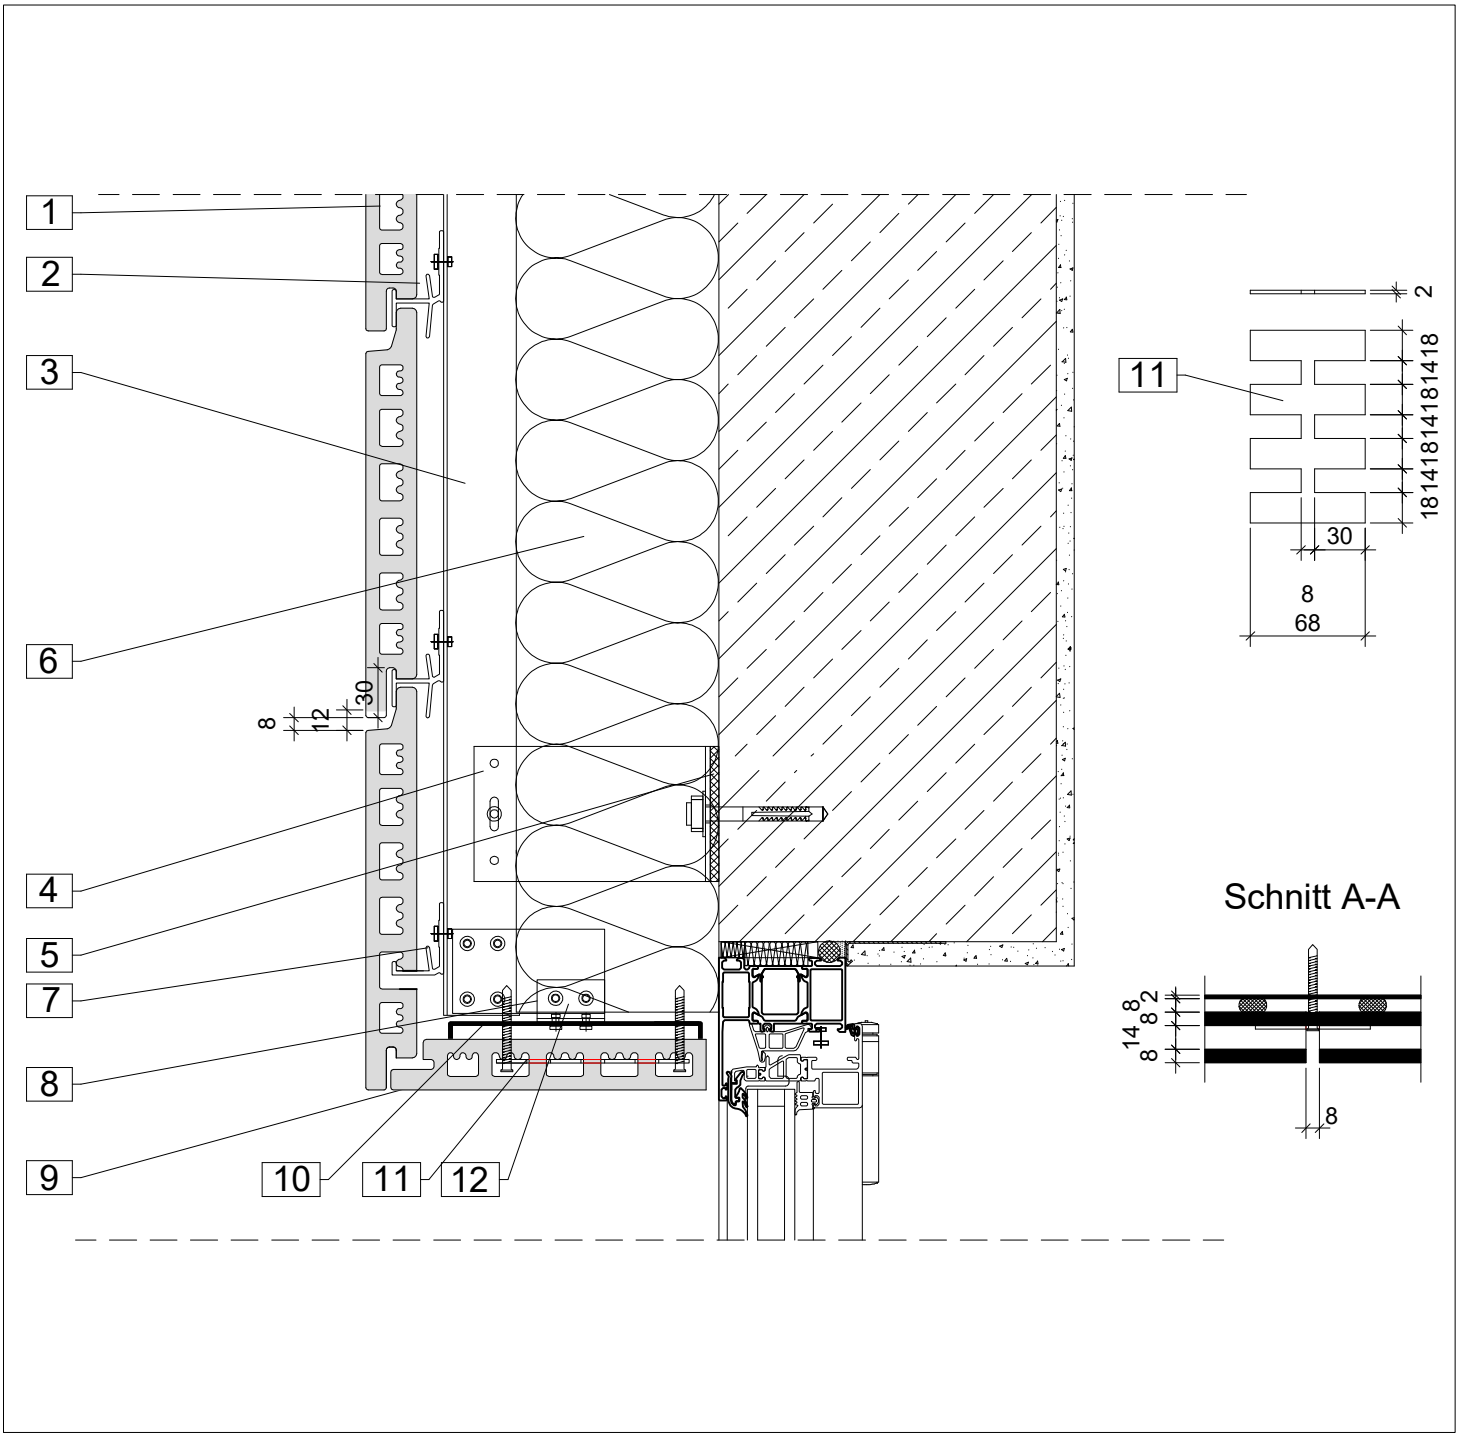

1. Argeton tile plate
2. Middle clip
3. Aluminium profile, vertical
4. Aluminium cleat
5. Thermal separation
6. Insulation
7. Bottom clip
8. Sheet, canted
9. Argeton tile panel (lintel)
10. Aluminium sheet (Aluminium Blech)
11. Aluminium retaining plate (Aluminium Halteblech)
12. Mounting bracket (Befestigungswinkel)

Notes

The details shown are simplified technical suggestions. The planning and realisation of the facade design are carried out building-specifically and in particular cases are to be adapted to the country building codes and guidelines.

Argeton GmbH

Oldenburger Allee 26
30659 Hannover

Tel. ++49(0)511-61070-820
Fax ++49(0)511-61070-895

info@argeton.com
www.argeton.com

Argeton